Brown Rd L-2035

Savannah River

McBean Club

101

102

103

Landing Rd L-1884

Savannah River

High Water Drain

Richmond County, Georgia

Aiken County, South Carolina

McBean Creek

Burke County

Richmond County

SCALE

1 inch = 1,000 feet

Feet
0 500 1,000

LEGEND

- MILEPOST
- PROPOSED ROUTE
- EXISTING EASEMENT CENTERLINE
- KM CYPRESS SYSTEM
- STREAM
- ROAD
- FOREST SERVICE ROAD
- RAILROAD
- SUMTER NATIONAL FOREST
- PARCEL
- SAVANAH TERMINAL

KEY MAP

URS

URS JOB NO. 39911310

APPROVED

4/9/2015
DATE

SB
PROJECT ENGINEER

KINDER MORGAN

PALMETTO 16" REFINED PRODUCTS PIPE LINE PROJECT
MAINLINE AERIAL ROUTE MAP
SOUTH CAROLINA, GEORGIA, AND FLORIDA

DRAWN BY:	CHECKED BY:	APPROVED BY:	SCALE:
NF	SB	ML	1 " = 1,000 '
DATE: 4/9/2015	DRAWING NO: PL-ARM-035	SHEET 35 OF 121	REV. C

URS Corporation
\\URSHoustonHouston\PEI\Projects\Kinder_Morgan\39911310\Pipeline\Dsn\01_Mapping\Gis_GIS\02_MXD\EXHIBIT\KM_Palmetto_RouteMaps_11x17_03_03_15.mxd

SCALE

N

1 inch = 1,000 feet

Feet
0 500 1,000

LEGEND

- MILEPOST
- PROPOSED ROUTE
- EXISTING EASEMENT CENTERLINE
- KM CYPRESS SYSTEM
- STREAM
- ROAD
- FOREST SERVICE ROAD
- RAILROAD
- SUMTER NATIONAL FOREST
- PARCEL
- SAVANAH TERMINAL

KEY MAP

URS

URS JOB NO.	39911310
APPROVED	
4/9/2015	DATE
SB	PROJECT ENGINEER

KINDER MORGAN

PALMETTO 16" REFINED PRODUCTS PIPE LINE PROJECT
MAINLINE AERIAL ROUTE MAP
SOUTH CAROLINA, GEORGIA, AND FLORIDA

DRAWN BY: NF	CHECKED BY: SB	APPROVED BY: ML	SCALE: 1 " = 1,000 '
DATE: 4/9/2015	DRAWING NO: PL-ARM-036	SHEET 36 OF 121	REV. C

URS Corporation
\\URSHouston\Houston\PEI\Projects\Kinder_Morgan\39911310\Pipeline\Dcm\01_Mapping\06_GIS\02_MXD\EXHIBIT\KM_Palmetto_RouteMaps_11x17_03_03_15.mxd

SCALE

N

1 inch = 1,000 feet

0 500 1,000 Feet

LEGEND

- MILEPOST
- PROPOSED ROUTE
- EXISTING EASEMENT CENTERLINE
- KM CYPRESS SYSTEM
- STREAM
- ROAD
- FOREST SERVICE ROAD
- RAILROAD
- SUMTER NATIONAL FOREST
- PARCEL
- SAVANAH TERMINAL

KEY MAP

URS

URS JOB NO. 39911310

APPROVED

4/9/2015
DATE

SB
PROJECT ENGINEER

KINDER MORGAN

PALMETTO 16" REFINED PRODUCTS PIPE LINE PROJECT
MAINLINE AERIAL ROUTE MAP
SOUTH CAROLINA, GEORGIA, AND FLORIDA

DRAWN BY:	CHECKED BY:	APPROVED BY:	SCALE:
NF	SB	ML	1 " = 1,000 '
DATE: 4/9/2015	DRAWING NO: PL-ARM-037	SHEET 37 OF 121	REV. C

URS Corporation
\\URSHouston\Houston\PEL\Projects\Kinder_Morgan\39911310\Pipeline\Drn\01_Mapping\06_GIS\02_MXD\EXHIBIT\KM_Palmetto_RouteMaps_11x17_03_03_15.mxd

SCALE

N

1 inch = 1,000 feet

0 500 1,000 Feet

LEGEND

- MILEPOST
- PROPOSED ROUTE
- EXISTING EASEMENT CENTERLINE
- KM CYPRESS SYSTEM
- STREAM
- ROAD
- FOREST SERVICE ROAD
- RAILROAD
- SUMTER NATIONAL FOREST
- PARCEL
- SAVANAH TERMINAL

KEY MAP

URS

URS JOB NO.	39911310
APPROVED	
4/9/2015 DATE	
SB PROJECT ENGINEER	

KINDER MORGAN

PALMETTO 16" REFINED PRODUCTS PIPE LINE PROJECT
MAINLINE AERIAL ROUTE MAP
SOUTH CAROLINA, GEORGIA, AND FLORIDA

DRAWN BY:	CHECKED BY:	APPROVED BY:	SCALE:
NF	SB	ML	1 " = 1,000 '
DATE: 4/9/2015	DRAWING NO: PL-ARM-038	SHEET 38 OF 121	REV. C

URS Corporation
\\URSHouston\Houston\PE\Projects\Kinder_Morgan\39911310\Pipeline\Dsn\01_Mapping\06_GIS\02_MXD\EXHIBIT\KM_Palmetto_RouteMaps_11x17_03_03_15.mxd

Georgia Power Company Railroad / PVTX

113

114

115

116

River

Beaverdam Creek

Jack Delaigle

Ebenezer Church

CC

SCALE

N

1 inch = 1,000 feet

Feet
0 500 1,000

LEGEND

- MILEPOST
- PROPOSED ROUTE
- EXISTING EASEMENT CENTERLINE
- KM CYPRESS SYSTEM
- STREAM
- ROAD
- FOREST SERVICE ROAD
- RAILROAD
- SUMTER NATIONAL FOREST
- PARCEL
- SAVANAH TERMINAL

KEY MAP

URS

URS JOB NO.	39911310
APPROVED	
4/9/2015	DATE
SB	PROJECT ENGINEER

KINDER MORGAN

PALMETTO 16" REFINED PRODUCTS PIPE LINE PROJECT
MAINLINE AERIAL ROUTE MAP
SOUTH CAROLINA, GEORGIA, AND FLORIDA

DRAWN BY:	CHECKED BY:	APPROVED BY:	SCALE:
NF	SB	ML	1 " = 1,000 '
DATE: 4/9/2015	DRAWING NO: PL-ARM-039	SHEET 39 OF 121	REV. C

URS Corporation
\\URSHouston\Houston\PE\Projects\Kinder_Morgan\39911310\Pipeline\Dsn\01_Mapping\Gis\02_MXD\EXHIBIT\KM_Palmetto_RouteMaps_11x17_03_03_15.mxd

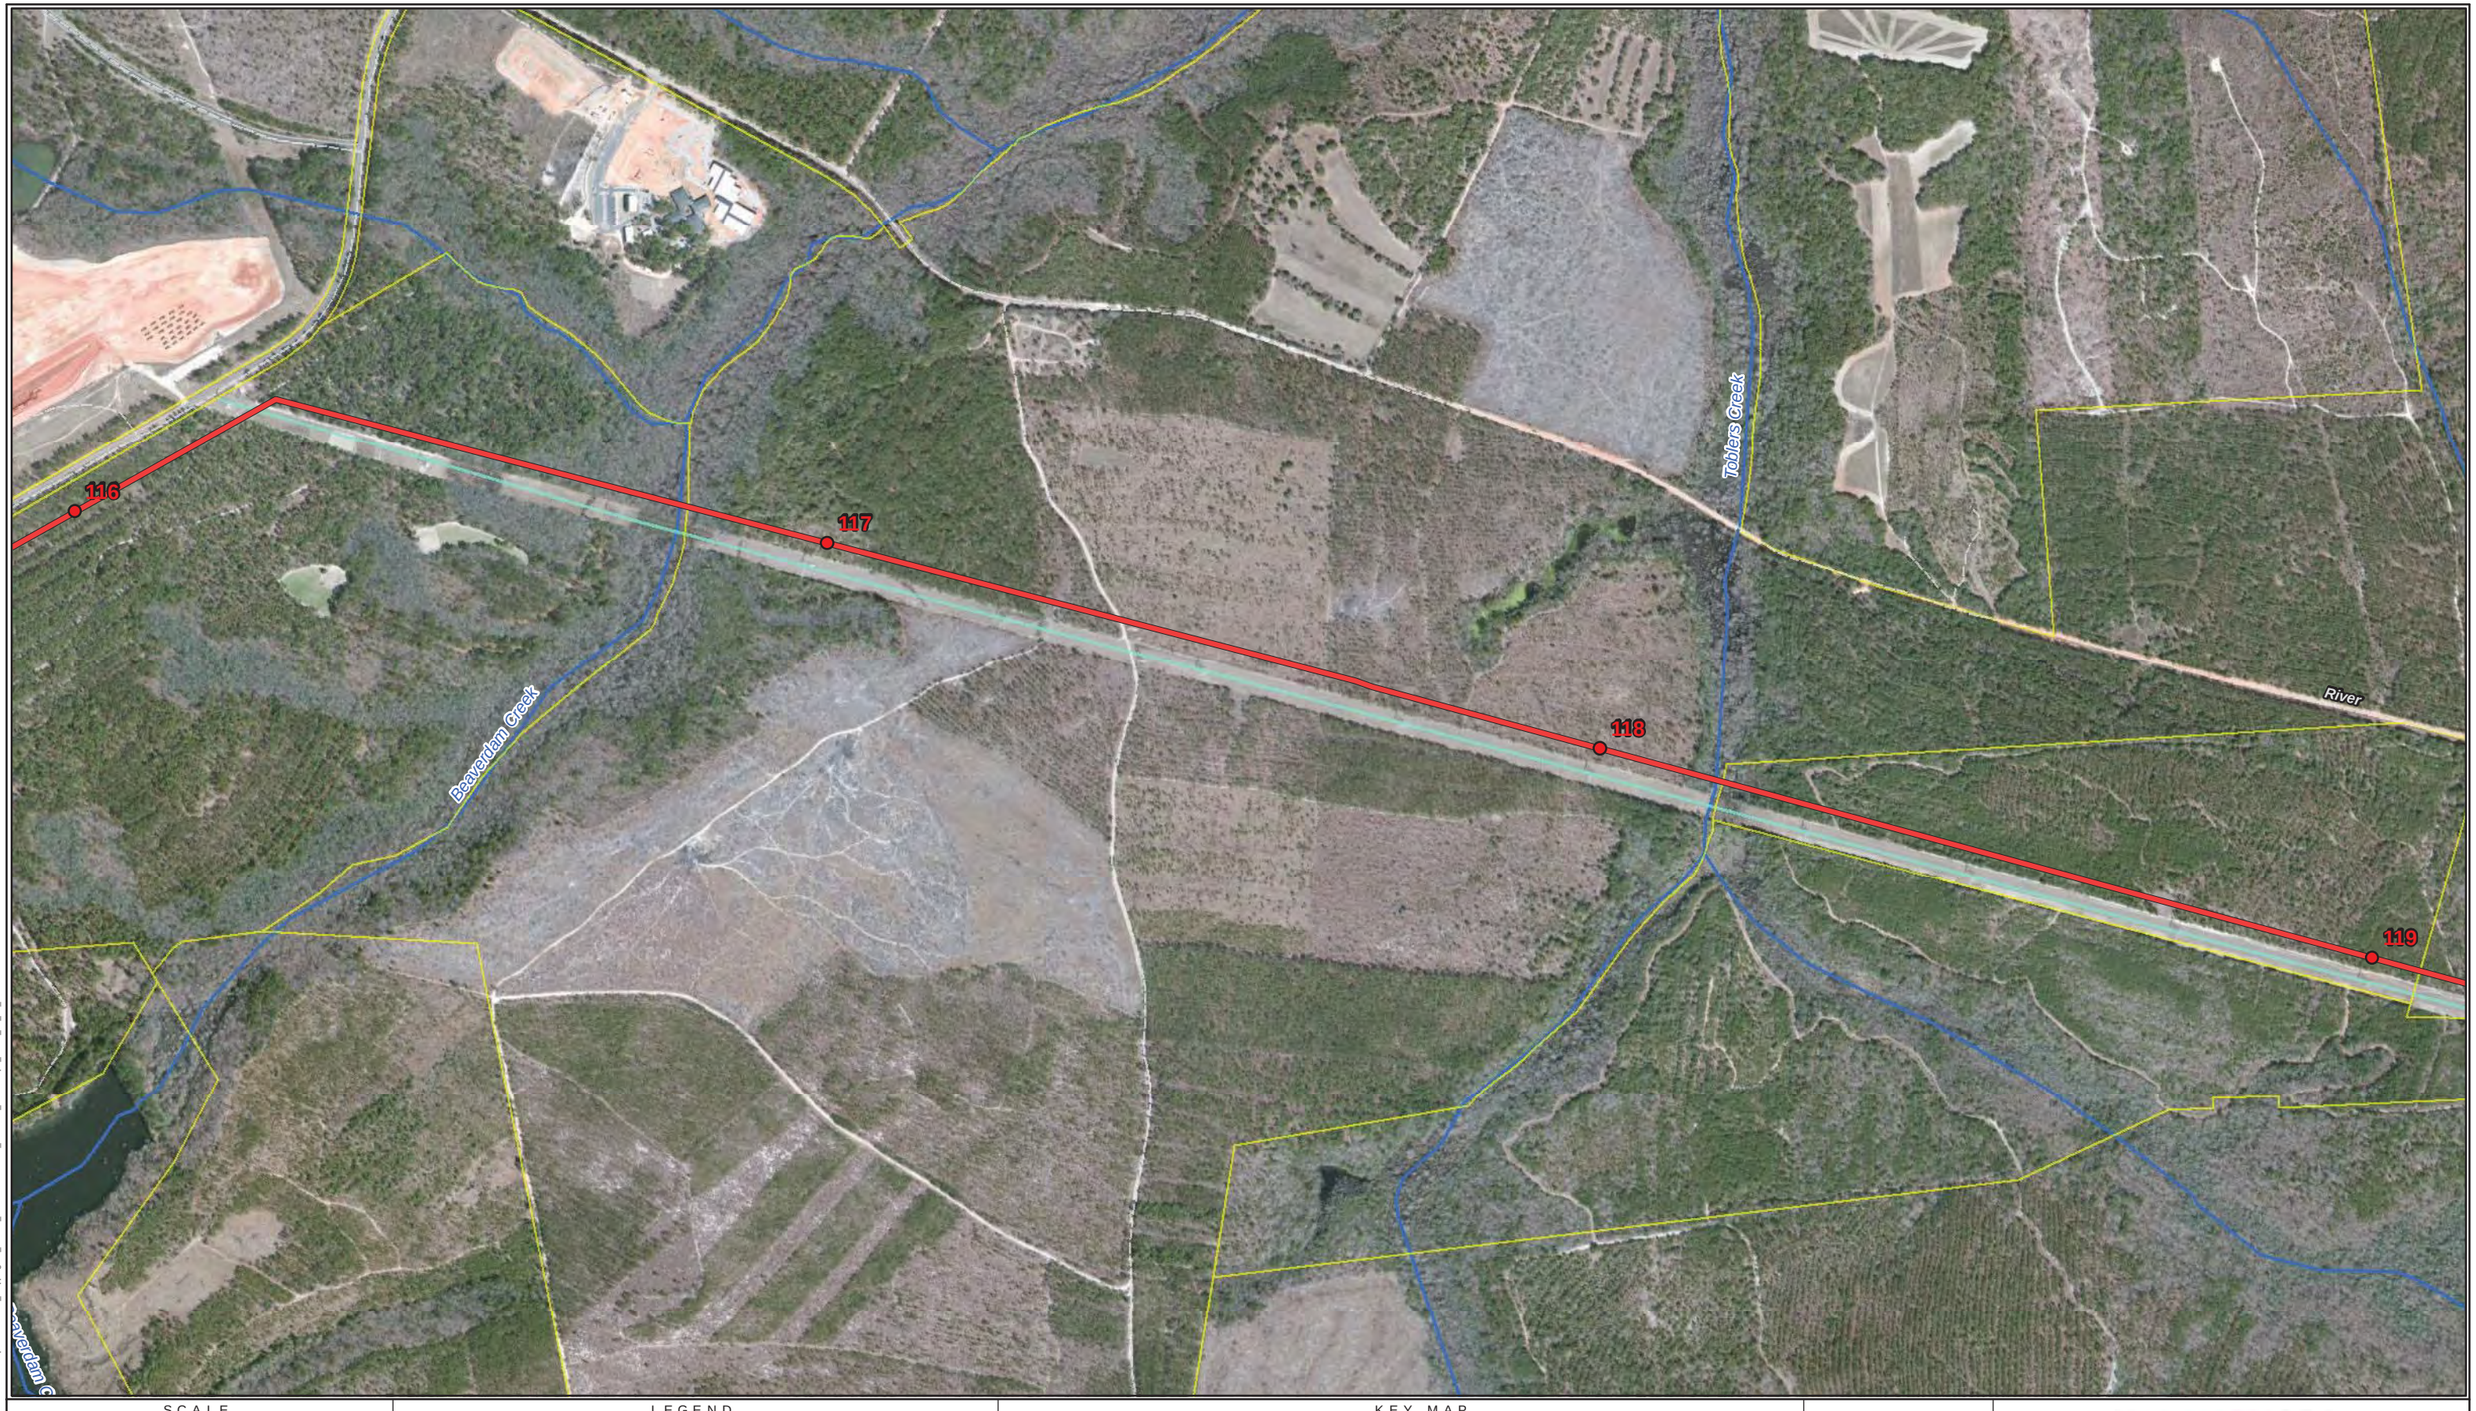

SCALE

N

1 inch = 1,000 feet

0 500 1,000 Feet

LEGEND

- MILEPOST
- PROPOSED ROUTE
- EXISTING EASEMENT CENTERLINE
- KM CYPRESS SYSTEM
- STREAM
- ROAD
- FOREST SERVICE ROAD
- RAILROAD
- SUMTER NATIONAL FOREST
- PARCEL
- SAVANAH TERMINAL

KEY MAP

URS

URS JOB NO.	39911310
APPROVED	
4/9/2015 DATE	
SB PROJECT ENGINEER	

KINDER MORGAN

PALMETTO 16" REFINED PRODUCTS PIPE LINE PROJECT
MAINLINE AERIAL ROUTE MAP
SOUTH CAROLINA, GEORGIA, AND FLORIDA

DRAWN BY:	CHECKED BY:	APPROVED BY:	SCALE:
NF	SB	ML	1 " = 1,000 '
DATE: 4/9/2015	DRAWING NO: PL-ARM-040	SHEET 40 OF 121	REV. C

URS Corporation
\\URSHouston\Houston\PEL\Projects\Kinder_Morgan\39911310\Pipeline\Dsn\01_Mapping\06_GIS\02_MXD\EXHIBIT\KM_Palmetto_RouteMaps_11x17_03_03_15.mxd

SCALE

N

1 inch = 1,000 feet

0 500 1,000 Feet

LEGEND

- MILEPOST
- PROPOSED ROUTE
- EXISTING EASEMENT CENTERLINE
- KM CYPRESS SYSTEM
- STREAM
- ROAD
- FOREST SERVICE ROAD
- RAILROAD
- SUMTER NATIONAL FOREST
- PARCEL
- SAVANAH TERMINAL

KEY MAP

URS

URS JOB NO. 39911310

APPROVED

4/9/2015
DATE

SB
PROJECT ENGINEER

KINDER MORGAN

PALMETTO 16" REFINED PRODUCTS PIPE LINE PROJECT
MAINLINE AERIAL ROUTE MAP
SOUTH CAROLINA, GEORGIA, AND FLORIDA

DRAWN BY:	CHECKED BY:	APPROVED BY:	SCALE:
NF	SB	ML	1 " = 1,000 '

DATE:	DRAWING NO:	SHEET 41 OF 121	REV.
4/9/2015	PL-ARM-041		C

URS Corporation
\\URSHoustonHoustonPIE\Projects\Kinder_Morgan\39911310\PipelineIDs\01_Mapping\06_GIS\02_MXD\EXHIBIT\KM_Palmetto_RouteMaps_11x17_03_03_15.mxd

122
123
124
Sweetwater Creek
Mash Pond Branch
Sweet Water
Poplar Root Branch
Penn
Thankful Church
Stoney Bluff
Brigham Landing
Rocky Branch

SCALE

N

1 inch = 1,000 feet

0 500 1,000 Feet

LEGEND

- MILEPOST
- PROPOSED ROUTE
- EXISTING EASEMENT CENTERLINE
- KM CYPRESS SYSTEM
- STREAM
- ROAD
- FOREST SERVICE ROAD
- RAILROAD
- SUMTER NATIONAL FOREST
- PARCEL
- SAVANAH TERMINAL

KEY MAP

URS

URS JOB NO. 39911310

APPROVED

4/9/2015
DATE

SB
PROJECT ENGINEER

KINDER MORGAN

PALMETTO 16" REFINED PRODUCTS PIPE LINE PROJECT
MAINLINE AERIAL ROUTE MAP
SOUTH CAROLINA, GEORGIA, AND FLORIDA

DRAWN BY:	CHECKED BY:	APPROVED BY:	SCALE:
NF	SB	ML	1 " = 1,000 '
DATE: 4/9/2015	DRAWING NO: PL-ARM-042	SHEET 42 OF 121	REV. C

URS Corporation
\\URSHoustonHoustonPIE\Projects\Kinder_Morgan\39911310\Pipeline\Dsn\01_Mapping\06_GIS\02_MXD\EXHIBIT\KM_Palmetto_RouteMaps_11x17_03_03_15.mxd

SCALE

N

1 inch = 1,000 feet

0 500 1,000 Feet

LEGEND

- MILEPOST
- PROPOSED ROUTE
- EXISTING EASEMENT CENTERLINE
- KM CYPRESS SYSTEM
- STREAM
- ROAD
- FOREST SERVICE ROAD
- RAILROAD
- SUMTER NATIONAL FOREST
- PARCEL
- SAVANAH TERMINAL

KEY MAP

URS

URS JOB NO. 39911310

APPROVED

4/9/2015
DATE

SB
PROJECT ENGINEER

KINDER MORGAN

PALMETTO 16" REFINED PRODUCTS PIPE LINE PROJECT
MAINLINE AERIAL ROUTE MAP
SOUTH CAROLINA, GEORGIA, AND FLORIDA

DRAWN BY:	CHECKED BY:	APPROVED BY:	SCALE:
NF	SB	ML	1 " = 1,000 '
DATE: 4/9/2015	DRAWING NO: PL-ARM-043	SHEET 43 OF 121	REV. C

URS Corporation
\\URSHouston\Houston\PE\Projects\Kinder_Morgan\39911310\Pipeline\Dsn\01_Mapping\06_GIS\02_MXD\EXHIBIT\KM_Palmetto_RouteMaps_11x17_03_03_15.mxd

SCALE

N

1 inch = 1,000 feet

Feet
0 500 1,000

LEGEND

- MILEPOST
- PROPOSED ROUTE
- EXISTING EASEMENT CENTERLINE
- KM CYPRESS SYSTEM
- STREAM
- ROAD
- FOREST SERVICE ROAD
- RAILROAD
- SUMTER NATIONAL FOREST
- PARCEL
- SAVANAH TERMINAL

KEY MAP

URS

URS JOB NO. 39911310

APPROVED

4/9/2015
DATE

SB
PROJECT ENGINEER

KINDER MORGAN

PALMETTO 16" REFINED PRODUCTS PIPE LINE PROJECT
MAINLINE AERIAL ROUTE MAP
SOUTH CAROLINA, GEORGIA, AND FLORIDA

DRAWN BY:	CHECKED BY:	APPROVED BY:	SCALE:
NF	SB	ML	1 " = 1,000 '

DATE:	DRAWING NO:		REV.
4/9/2015	PL-ARM-044	SHEET 44 OF 121	C

URS Corporation
\\URSHouston\Houston\PEI\Projects\Kinder_Morgan\39911310\Pipeline\Dsn\01_Mapping\06_GIS\02_MXD\EXHIBIT\KM_Palmetto_RouteMaps_11x17_03_03_15.mxd